Permit #F00021881-B

FilmL.A., Inc.
1201 W. 5th Street, Suite T-800
Los Angeles, CA 90017
t: (213)977-8600 - f: (213)977-8601
www.filmla.com

Summary Information

Permit No: F00021881-B **Type of Permit:** FILMING **Release Date:** 12/04/2009

Production Company COLUMBIA PICTURES INDUSTRIES

Insured Company Name COLUMBIA PICTURES INDUSTRIES

Contact Phone No. 1 310-244-4000
Contact Phone No. 2
Fax
Address 10202 W WASHINGTON BLVD
CULVER CITY, California 90232

Production Title THE GREEN HORNET

Type of Production Feature

Producer Michael Grillo

Director Michel Gondry

1st AD Jonathan Watson

Production Manager LeeAnn Stonebreaker

FilmL.A. Coordinator Amy Soule

Location Manager Mike Fantasia
Primary Phone Office - 310-244-3823
Secondary Phone

Location Assistant Perri Fichtner
Primary Phone Office - 310-244-3823
Secondary Phone

Fees

Notification Charge	$1,240.00
LA CITY LANE AND STREET CLOSURE FEE	$312.00
FILMLA FILM PERMIT RIDER FEE	$100.00
LA CITY FIRE SAFETY OFFICER	$1,024.00

Total Permit Fee $2,676.00

Number of Locations 1

NOT A PERMIT

Permit #F00021881-B

FilmL.A., Inc.
1201 W. 5th Street, Suite T-800
Los Angeles, CA 90017
t: (213)977-8600 - f: (213)977-8601
www.filmla.com

Summary Information — Location

Permit Number	F00021881-B	**Location Manager**	Mike Fantasia
Production Company	COLUMBIA PICTURES INDUSTRIES	Primary Phone	Office - 310-244-3823
Insured Company	COLUMBIA PICTURES INDUSTRIES	Secondary Phone	
Production Title	THE GREEN HORNET		

Location Address	2000 Avenue of the Stars, Los Angeles, CA, 90067
Location Names	
Location Type	Office Building
Location Description	
Prep Dates	12/5/2009 - 12/6/2009 07:00 - 19:00
Film Dates	12/6/2009 - 12/6/2009 16:00 - 07:00
Strike Dates	12/7/2009 - 12/7/2009 07:00 - 19:00
Open or Closed to the Public	Closed
Generic Conditions	All travel lanes and bike lanes shall be closed per the WATCH manual. Community Survey Required May not interfere with adjacent traffic lanes Must Maintain 5' Clearance on Sidewalks/Walkways Must maintain local/emergency access No Cast and Crew parking on areas streets. Notify LAPD West Los Angeles Division (310) 444-0701 and comm. (213) 978-6552 1/2 hour prior to any gunfire or special effects Number of uniformed officers listed on the permit is a minimum requirement. Permittee remains responsible for deploying a sufficient number of uniformed officers to provide traffic and crowd control to ensure the safety of the film crew and the public. Uniformed officers shall have a copy of the film permit in their possession and are required to confirm that all traffic control signage devices are in place.
Please see attached documents	Olympic btw Century Park E & Ave of the Stars NS Curb - GREEN HORNET.pdf Century park E btw Olympic & Constellation BS Curb+1 - GREEN HORNET.pdf Constellation blvd btw Ave Of The Stars & Century Park E BS Curb+1 - GREEN HORNET.pdf AOS btw Olympic & Constellation BS Curb+1 - GREEN HORNET.pdf Century park E btw Olympic & Constellation WS Curb - GREEN HORNET.pdf Constellation blvd btw Ave Of The Stars & Century Park E SS Curb (NEW) GREEN HORNET.pdf AOS btw Olympic & Constellation ES Curb - GREEN HORNET.pdf AOS btw Olympic South 1000' ES Curb+1 - GREEN HORNET.pdf AOS (closure) btw Pico & Constellation NB Only GREEN HORNET Model (1).pdf Pico btw AOS East 300' & AOS btw Pico North 300' ES Curb+1 GREEN HORNET.pdf AOS (closure) btw Galaxy & Constellation NB only.pdf AOS btw 400' Norht Of Constellation WS Curb+1 - GREEN HORNET.pdf

Equipment on Location

Type	Quantity
Beebe light/Nite sun	2
Camera cars	2
Cast/Crew vehicles	125
Condors	2
Cranes	1
Generator	2
Honey Wagons	1
Picture vehicles	30

Personnel on Location

Type	Quantity
Cast	25
Crew	125
Extras	50
LA City UFSO assigned	24600
Off-Duty/Retired LAPD Officer(s)	6

NOT A PERMIT

FilmL.A., Inc.
1201 W. 5th Street, Suite T-800
Los Angeles, CA 90017
t: (213)977-8600 - f: (213)977-8601
www.filmla.com

Summary Information — Location

Permit Number	F00021881-B	**Location Manager**	Mike Fantasia
Production Company	COLUMBIA PICTURES INDUSTRIES	Primary Phone	Office - 310-244-3823
Insured Company	COLUMBIA PICTURES INDUSTRIES	Secondary Phone	
Production Title	THE GREEN HORNET		

Portable restrooms	1
Semi Trucks	6
Stakebed Trucks	8
Vans	5

Filming Activities Atmospheric Smoke Effects; Brandishing weapons; Camera in car; Car-to-Car; Drive ups & away; Equipment on property; Equipment on sidewalk, in curb lane & across street; Exterior Dialogue; Handheld equipment; Intermittent pedestrian control; Intermittent traffic control - 2 minutes standard; Near hits & misses; Precision driving; Process Trailer; Convoy of vehicles speeds north on AOS from Pico to 2000 AOS. As it approaches 2000 AOS, numerous trucks and cars turn west from Constellation the wrong way onto northbound AOS. The two groups meet in front of the entrance to 2000 AOS and force a car ont; Precision drivers starting at Olympic Bl exit ramp for Avenue of the Stars, travel west, turn right and travel North on Avenue of the Stars.; Techno crane placed on median on Avenue of the Stars.; techno crane, dolly track, ;

Gunfire

Shot Type	Load Type	No. Takes Per Day	No. Times Per Take
Exterior Automatic	Full Load	10 - 15	2 - 5
Exterior Single Shot	Full Load	10 - 15	2 - 5

Special Effects: F/X Permit #

Type	No. Times Per Day	No. Takes Per Take
Bullet hits on things	1	1
Squibs	1	1

Description of F/X Scene: 2nd unit Stunt chase sequence around 2000 Avenue of the Stars. Actors perform chase sequences with weapons and bullet hits on cars & things.

Jurisdiction **Political:** Los Angeles City - Council District 05 **Police:** Los Angeles Police Department **Fire:** Los Angeles City

Location Notes

Coordinator Note *THE LANE CLOSURES ARE WITHIN THE RESTRICTED HOLIDAY AREA.*

THE AFFECTED COUNCIL OFFICE HAS BEEN CONTACTED REGARDING THE CLOSURE REQUESTS AND NO OBJECTIONS TO THE PROPOSED CLOSURES HAVE BEEN EXPRESSED.

Coordinator Note *30' TECHNO CRANE PLACED IN CENTER MEDIAN ON AVENUE OF THE STARS*

Coordinator Note *FULL LOAD AUTOMATIC AND SINGLE SHOT GUNFIRE 4PM TO 10PM*

ALL GUNFIRE TO END AT 10PM

Coordinator Note *RIDER B RELEASES LOCATION*

Parking

Base Camp
Location Type : Private Parking Lot
Street : 9900 Wilshire Blvd

Crew Parking
Location Type : Private Parking Lot
Street : 2000 Avenue of the Stars

Lane / Full Closure Northbound directional closure of Avenue of the Stars, from Galaxy Wy to Constellation Bl

Approximate Footage 0 - 300

NO PERMIT

FilmL.A., Inc.
1201 W. 5th Street, Suite T-800
Los Angeles, CA 90017
t: (213)977-8600 - f: (213)977-8601
www.filmla.com

Summary Information — Location

Permit Number F00021881-B
Production Company COLUMBIA PICTURES INDUSTRIES
Insured Company COLUMBIA PICTURES INDUSTRIES
Production Title THE GREEN HORNET
Location Manager Mike Fantasia
Primary Phone Office - 310-244-3823
Secondary Phone

Date(s) 12/6/2009 to 12/6/2009 **Time(s)** 18:30 to 06:00

Lane / Full Closure E/S curb lane & adjacent traffic lane of Avenue of the Stars from Olympic Blvd South 1000 feet
Approximate Footage 901 - 1200

Date(s) 12/6/2009 to 12/6/2009 **Time(s)** 16:00 to 06:00

Lane / Full Closure N/S curb lane of Olympic Blvd between Century Park East and Avenue of the Stars.
Approximate Footage 0 - 300

Date(s) 12/6/2009 to 12/6/2009 **Time(s)** 16:00 to 06:00

Lane / Full Closure E/S & W/S curb lane & adjacent traffic lanes of Century Park East between Constellation Blvd and Olympic Blvd.
Approximate Footage 0 - 300

Date(s) 12/6/2009 to 12/6/2009 **Time(s)** 16:00 to 06:00

Lane / Full Closure N/S & S/S curb lanes & adjacent traffic lanes of Constellation Blvd between Avenue of the Stars and Century Park East.
Approximate Footage 0 - 300

Date(s) 12/6/2009 to 12/6/2009 **Time(s)** 16:00 to 06:00

Lane / Full Closure E/S & W/S curb lanes & adjacent traffic lanes of Avenue of the Stars between Constellation Blvd and Olympic Blvd.
Approximate Footage 0 - 300

Date(s) 12/6/2009 to 12/6/2009 **Time(s)** 16:00 to 06:00

Lane / Full Closure W/S curb lane of Century Park East between Constellation Blvd and Olympic Blvd. (Continuous)
Approximate Footage 0 - 300

Date(s) 12/5/2009 to 12/7/2009 **Time(s)** 07:00 to 19:00

Lane / Full Closure S/S curb lane of Constellation Blvd between Avenue of the Stars and Century Park East. (Continuous)
Approximate Footage 0 - 300

Date(s) 12/5/2009 to 12/7/2009 **Time(s)** 07:00 to 19:00

Lane / Full Closure E/S curb lane of Avenue of the Stars between Constellation Blvd and Olympic Blvd. (Continuous)
Approximate Footage 0 - 300

Date(s) 12/5/2009 to 12/7/2009 **Time(s)** 07:00 to 19:00

Lane / Full Closure Northbound directional closure of Avenue of the Stars from Pico Bl to Constellation Bl (from Midnight 12:00

NOT A PERMIT

FilmL.A., Inc.
1201 W. 5th Street, Suite T-800
Los Angeles, CA 90017
t: (213)977-8600 - f: (213)977-8601
www.filmla.com

Summary Information — Location

Permit Number	F00021881-B	**Location Manager**	Mike Fantasia
Production Company	COLUMBIA PICTURES INDUSTRIES	Primary Phone	Office - 310-244-3823
Insured Company	COLUMBIA PICTURES INDUSTRIES	Secondary Phone	
Production Title	THE GREEN HORNET		

am to 6:00 am)

Approximate Footage 0 - 300

Date(s) 12/7/2009 to 12/7/2009 **Time(s)** 00:00 to 06:00

Lane / Full Closure S/S Curblane & adjacent traffic lane of Pico Bl from Avenue of the Stars East 300'

Approximate Footage 0 - 300

Date(s) 12/6/2009 to 12/6/2009 **Time(s)** 22:00 to 06:00

Lane / Full Closure W/S Curblane and adjacent traffic lane of Avenue of the Stars from Pico Bl North 300'

Approximate Footage 0 - 300

Date(s) 12/6/2009 to 12/6/2009 **Time(s)** 22:00 to 06:00

Lane / Full Closure W/S Curblane and adjacent traffic lane of Avenue of the Stars, from Constellation Bl North 400'

Approximate Footage 301 - 600

Date(s) 12/6/2009 to 12/6/2009 **Time(s)** 18:30 to 06:00

NOT A PERMIT

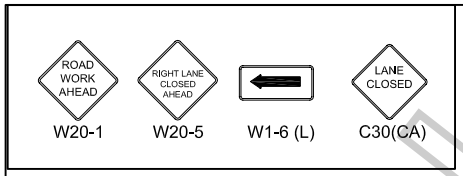

FILM L.A.:
AMY SOULE

COLUMBIA PICTURES
" GREEN HORNET"

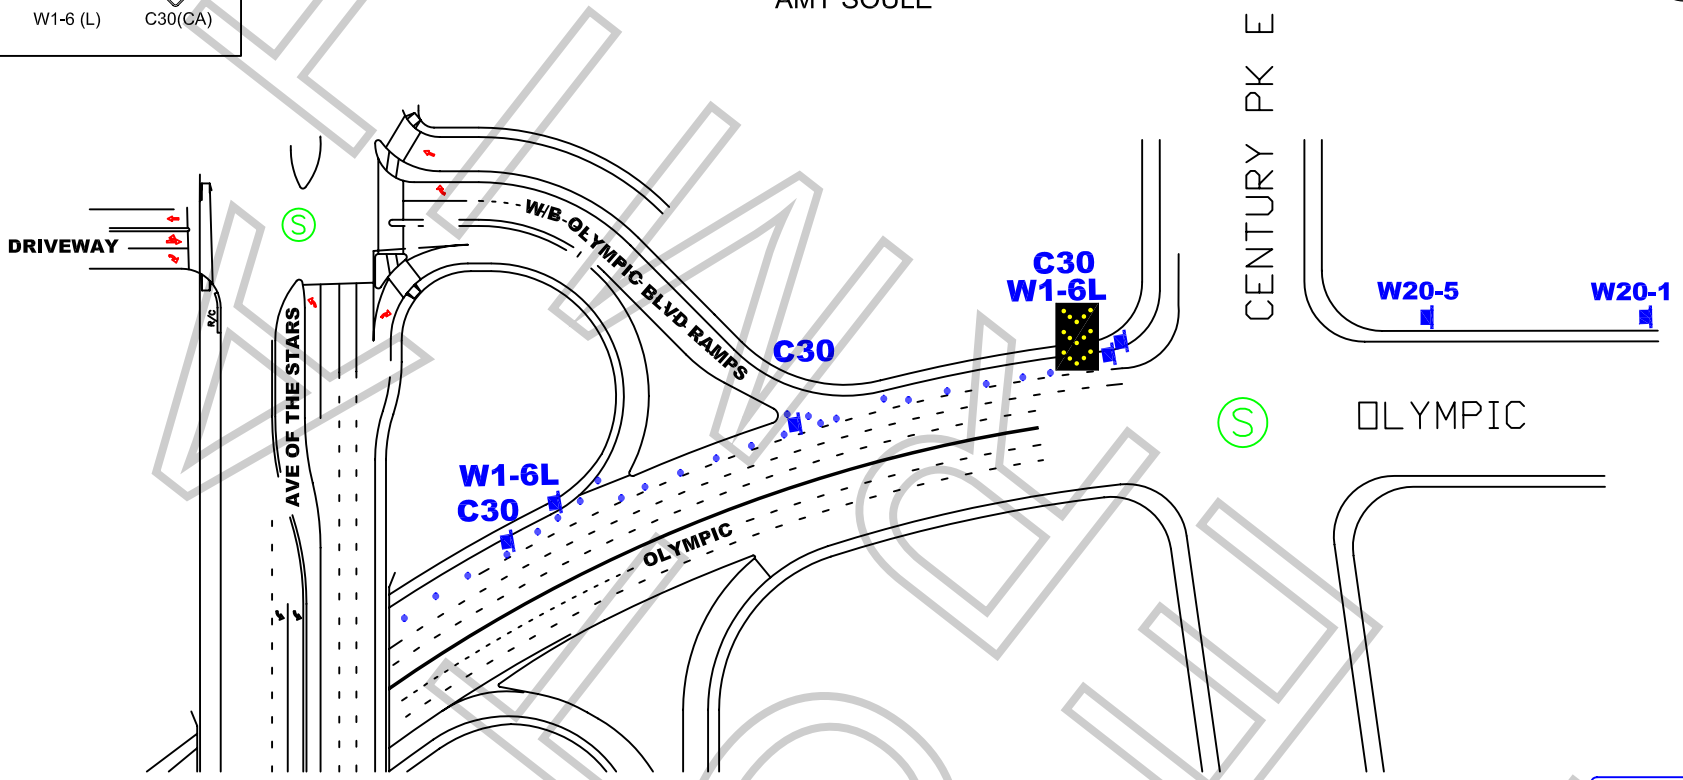

ALL TRAFFIC CONTROL WILL BE INSTALLED AND CONFORM TO THE MUTCD AND WATCH MINIMUM REQUIREMENTS

WORK ZONE TRAFFIC CONTROL PLAN GENERAL NOTES

1. **DATE/TIME: 12-6,7-09 FROM 12-6 16:00 HOURS TO 12-7 06:00 HOURS.**
2. ALL SIGNING, STRIPING, AND TRAFFIC CONTROL DEVICES SHALL CONFORM TO THE (CURRENT) STATE OF CALIFORNIA DEPARTMENT OF TRANSPORTATION (CALTRANS) STANDARD PLANS AND STANDARD SPECIFICATIONS, CALIFORNIA MUTCD, AND ANY ADDENDUMS THERETO, AND AS SHOWN ON THESE PLANS, SYMBOLS AND ABBREVIATIONS USED ARE SHOWN ON CALTRANS STANDARD PLANS A10A&B, A20A-D, AND A24A-E.
3. THERE WILL BE NO INTERFERENCE WITH TRAFFIC SIGNALS OR CROSSWALKS.
4. CONES WILL BE 28" MINIMUM HEIGHT AND HAVE REFLECTORIZED SLEEVES FOR NIGHT WORK.
5. POLICE WILL DIRECT TRAFFIC IF NECESSARY.

UCL BARRIDADE COMPANY.
2334 E. EIGHTH ST., CA 90021
Ph: (213) 622-9775 * Fax: (213) 622-9790
CA Lic # 805357
TRAFFIC PLAN DRAWN BY:
EDY RAMIREZ
Traffic control plan is drawn per MUTCD & 2006 Work Area Traffic Control Handbook

TRAFFIC CONTROL FOR:	PROJECT LOCATION:	LOCATION CONTACT:
COLUMBIA PICTURES " GREEN HORNET"	NORTH SIDE CURB OLYMPIC BLVD CENTURY PARK E & AVE OF THE STARS CITY OF LOS ANGELES, CA	MIKE LOUIS OFFICE# 310.244.3823 CELL# 818.521.9472

REV#	DATE	REVISION DESCRIPTION

Permit #E0021881-B

FILM LA ZONE

Permit #F00021881-B

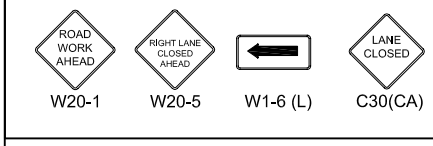

TRAFFIC CONTROL FOR:
COLUMBIA PICTURES
"GREEN HORNET"

FILM L.A.:
AMY SOULE

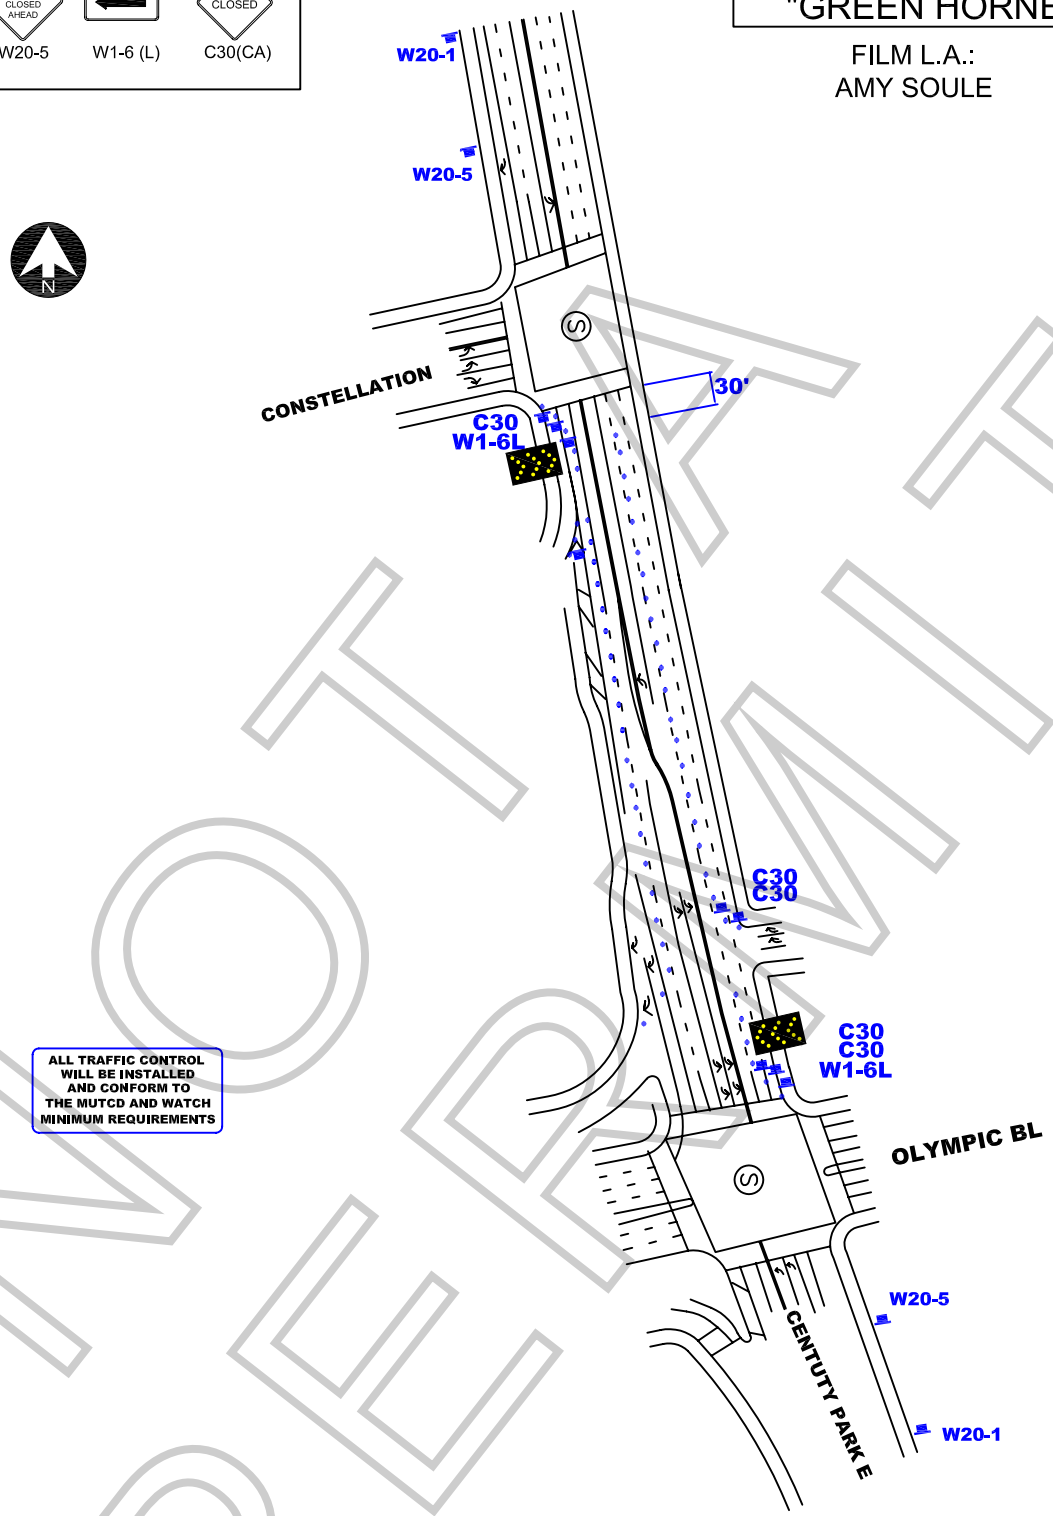

ALL TRAFFIC CONTROL WILL BE INSTALLED AND CONFORM TO THE MUTCD AND WATCH MINIMUM REQUIREMENTS

NOT A PERMIT

WORK ZONE TRAFFIC CONTROL PLAN GENERAL NOTES

1. **DATE/TIME: 12-6,7-09 FROM 12-6 16:00 HOURS TO 12-7 06:00 HOURS.**
2. ALL SIGNING, STRIPING, AND TRAFFIC CONTROL DEVICES SHALL CONFORM TO THE (CURRENT) STATE OF CALIFORNIA DEPARTMENT OF TRANSPORTATION (CALTRANS) STANDARD PLANS AND STANDARD SPECIFICATIONS, CALIFORNIA MUTCD, AND ANY ADDENDUMS THERETO, AND AS SHOWN ON THESE PLANS, SYMBOLS AND ABBREVIATIONS USED ARE SHOWN ON CALTRANS STANDARD PLANS A10A&B, A20A-D, AND A24A-E.
3. THERE WILL BE NO INTERFERENCE WITH TRAFFIC SIGNALS OR CROSSWALKS.
4. CONES WILL BE 28" MINIMUM HEIGHT AND HAVE REFLECTORIZED SLEEVES FOR NIGHT WORK.
5. POLICE WILL DIRECT TRAFFIC IF NECESSARY.

JCL BARRIDADE COMPANY.
2334 E. EIGHTH ST., CA 90021
Ph: (213) 622-9775
Fax: (213) 622-9790
CA Lic # 805357
TRAFFIC PLAN DRAWN BY:
EDY RAMIREZ

PROJECT LOCATION:
BOTH SIDE CENTURY PARK E.
CURB AND ADJACENT
OLYMPIC TO CONSTELLATION
CITY OF LOS ANGELES, CA

LOCATION CONTACT:
MIKE LOUIS
OFFICE# 310.244.3823
CELL# 818.521.9472

REV#	DATE	REVISION DESCRIPTION

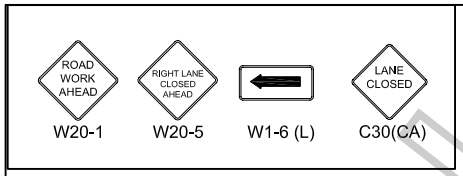

FILM L.A.:
AMY SOULE

COLUMBIA PICTURES
" GREEN HORNET"

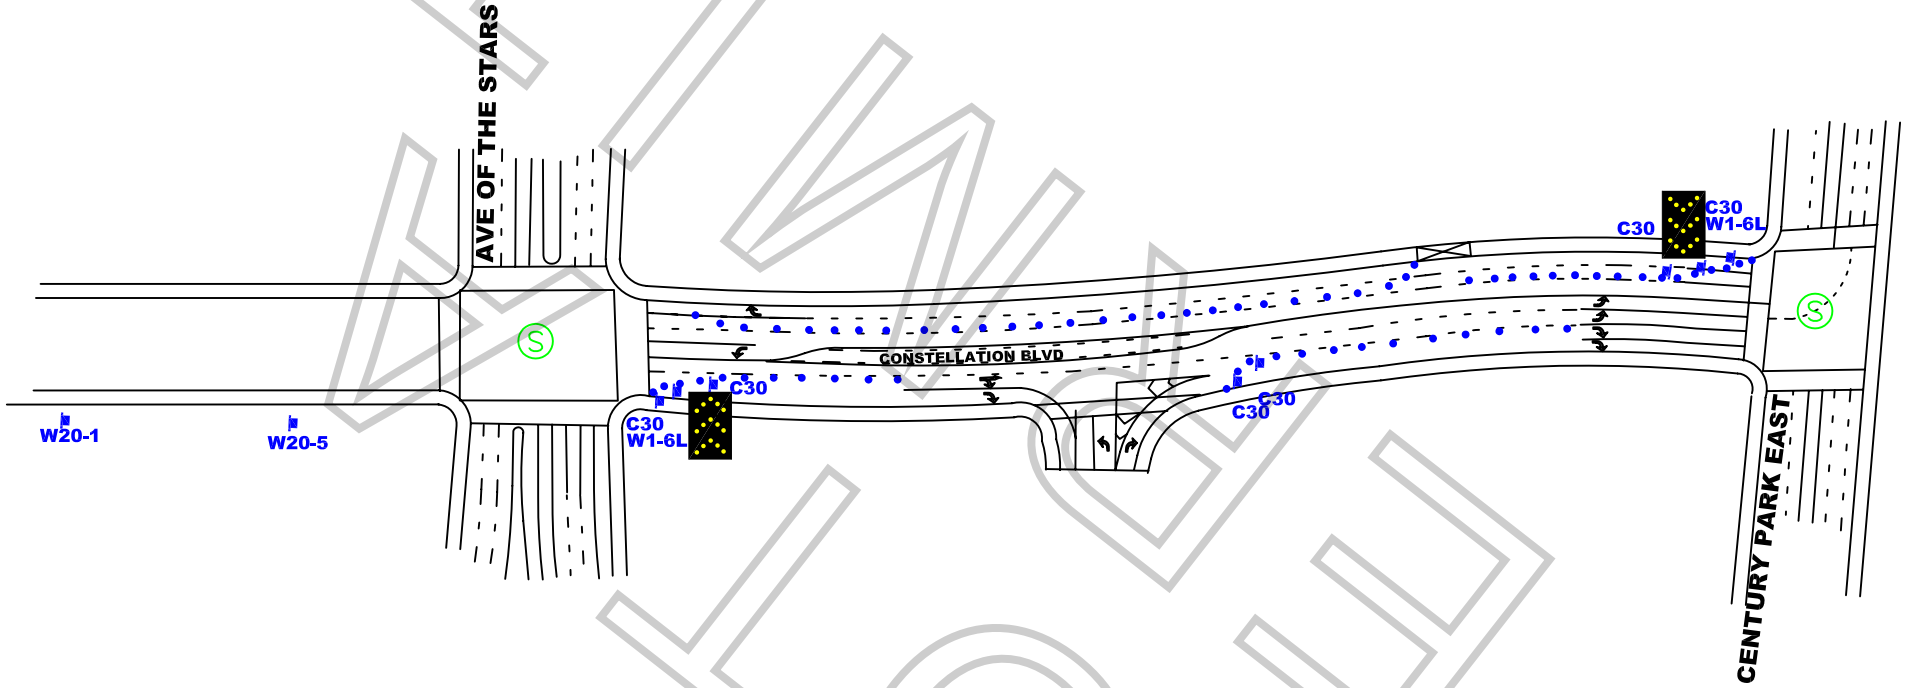

ALL TRAFFIC CONTROL WILL BE INSTALLED AND CONFORM TO THE MUTCD AND WATCH MINIMUM REQUIREMENTS

WORK ZONE TRAFFIC CONTROL PLAN GENERAL NOTES

1. **DATE/TIME: 12-6,7-09 FROM 12-6 16:00 HOURS TO 12-7 06:00 HOURS.**
2. ALL SIGNING, STRIPING, AND TRAFFIC CONTROL DEVICES SHALL CONFORM TO THE (CURRENT) STATE OF CALIFORNIA DEPARTMENT OF TRANSPORTATION (CALTRANS) STANDARD PLANS AND STANDARD SPECIFICATIONS, CALIFORNIA MUTCD, AND ANY ADDENDUMS THERETO, AND AS SHOWN ON THESE PLANS, SYMBOLS AND ABBREVIATIONS USED ARE SHOWN ON CALTRANS STANDARD PLANS A10A&B, A20A-D, AND A24A-E.
3. THERE WILL BE NO INTERFERENCE WITH TRAFFIC SIGNALS OR CROSSWALKS.
4. CONES WILL BE 28" MINIMUM HEIGHT AND HAVE REFLECTORIZED SLEEVES FOR NIGHT WORK.
5. POLICE WILL DIRECT TRAFFIC IF NECESSARY.

UCL BARRIDADE COMPANY.
2334 E. EIGHTH ST., CA 90021
Ph: (213) 622-9775 * Fax: (213) 622-9790
CA Lic # 805357
TRAFFIC PLAN DRAWN BY:
EDY RAMIREZ
Traffic control plan is drawn per MUTCD & 2006 Work Area Traffic Control Handbook

TRAFFIC CONTROL FOR:
COLUMBIA PICTURES
" GREEN HORNET"

PROJECT LOCATION:
BOTH SIDES CONSTELLATION
CURB AND ADJACENT
CENTURY PARK E & AVE OF THE STARS
CITY OF LOS ANGELES, CA

LOCATION CONTACT:
MIKE LOUIS
OFFICE# 310.244.3823
CELL# 818.521.9472

REV#	DATE	REVISION DESCRIPTION

Permit #F0021881-B

FILMLA

Permit #F00021881-B

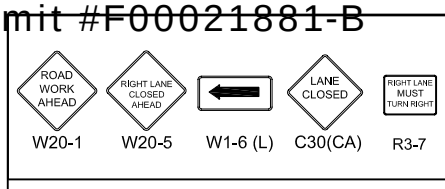

TRAFFIC CONTROL FOR:
COLUMBIA PICTURES
"GREEN HORNET"

FILM L.A.:
AMY SOULE

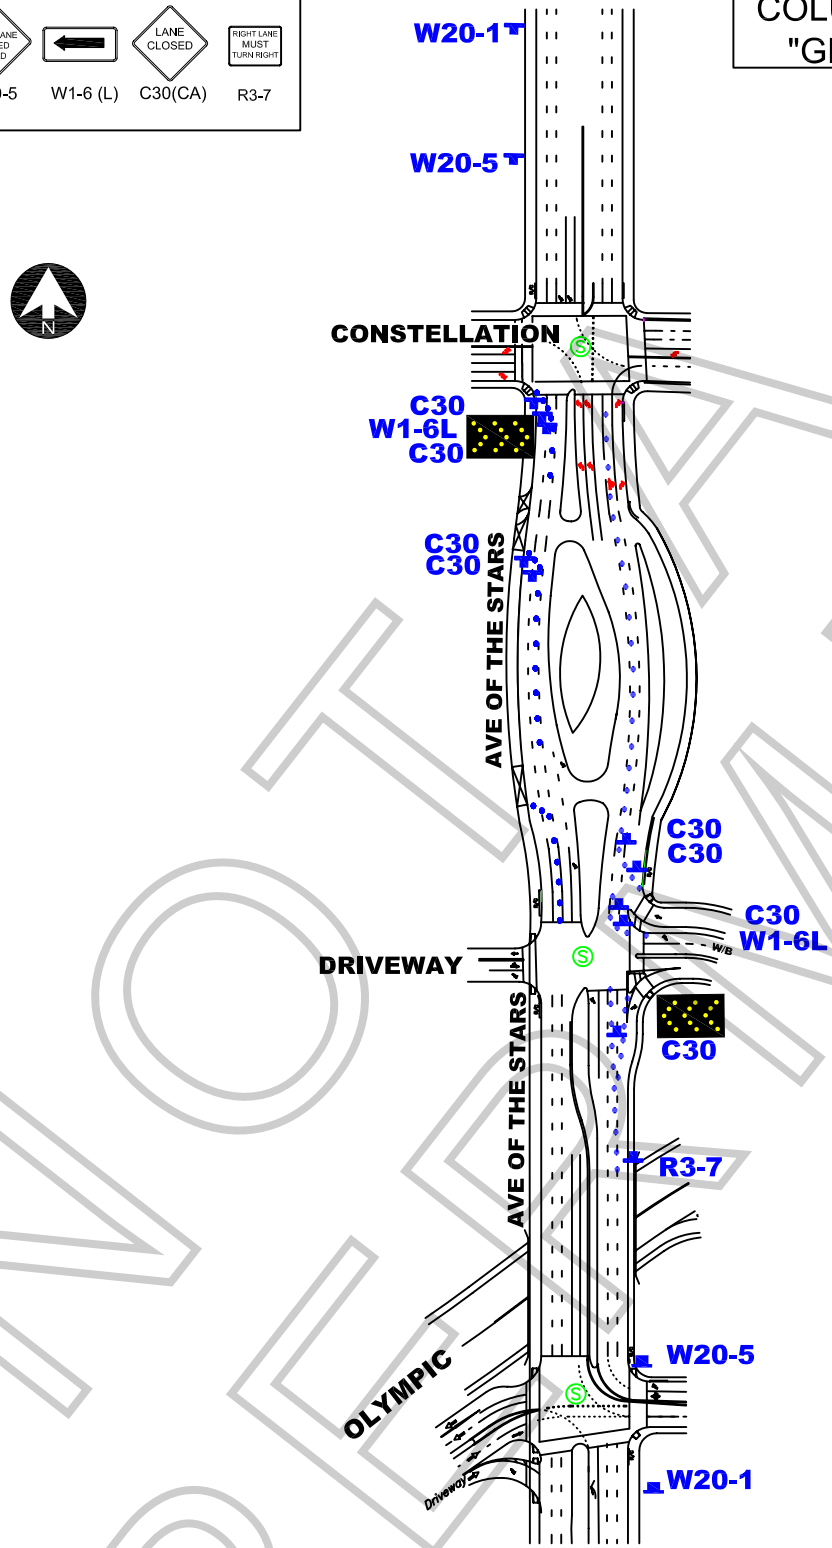

ALL TRAFFIC CONTROL WILL BE INSTALLED AND CONFORM TO THE MUTCD AND WATCH MINIMUM REQUIREMENTS

WORK ZONE TRAFFIC CONTROL PLAN GENERAL NOTES

1. DATE/TIME: 12-6,7-09 FROM 12-6 16:00 HOURS TO 12-7 06:00 HOURS.
2. ALL SIGNING, STRIPING, AND TRAFFIC CONTROL DEVICES SHALL CONFORM TO THE (CURRENT) STATE OF CALIFORNIA DEPARTMENT OF TRANSPORTATION (CALTRANS) STANDARD PLANS AND STANDARD SPECIFICATIONS, CALIFORNIA MUTCD, AND ANY ADDENDUMS THERETO, AND AS SHOWN ON THESE PLANS, SYMBOLS AND ABBREVIATIONS USED ARE SHOWN ON CALTRANS STANDARD PLANS A10A&B, A20A-D, AND A24A-E.
3. THERE WILL BE NO INTERFERENCE WITH TRAFFIC SIGNALS OR CROSSWALKS.
4. CONES WILL BE 28" MINIMUM HEIGHT AND HAVE REFLECTORIZED SLEEVES FOR NIGHT WORK.
5. POLICE WILL DIRECT TRAFFIC IF NECESSARY.

JCL BARRIDADE COMPANY.
2334 E. EIGHTH ST., CA 90021
Ph: (213) 622-9775
Fax: (213) 622-9790
CA Lic # 805357
TRAFFIC PLAN DRAWN BY:
EDY RAMIREZ

PROJECT LOCATION:
BOTH SIDES AVE OF THE STARS
CURB & ADJACENT
OLYMPIC BLVD TO CONSTELLATION
CITY OF LOS ANGELES, CA

LOCATION CONTACT:
MIKE LOUIS
OFFICE# 310.244.3823
CELL# 818.521.9472

REV#	DATE	REVISION DESCRIPTION

NOT A PERMIT

Permit #F00021881-B

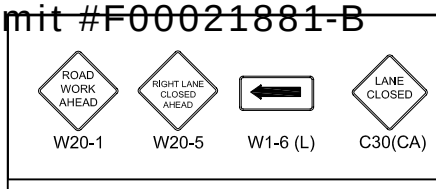

TRAFFIC CONTROL FOR:
COLUMBIA PICTURES
"GREEN HORNET"

FILM L.A.:
AMY SOULE

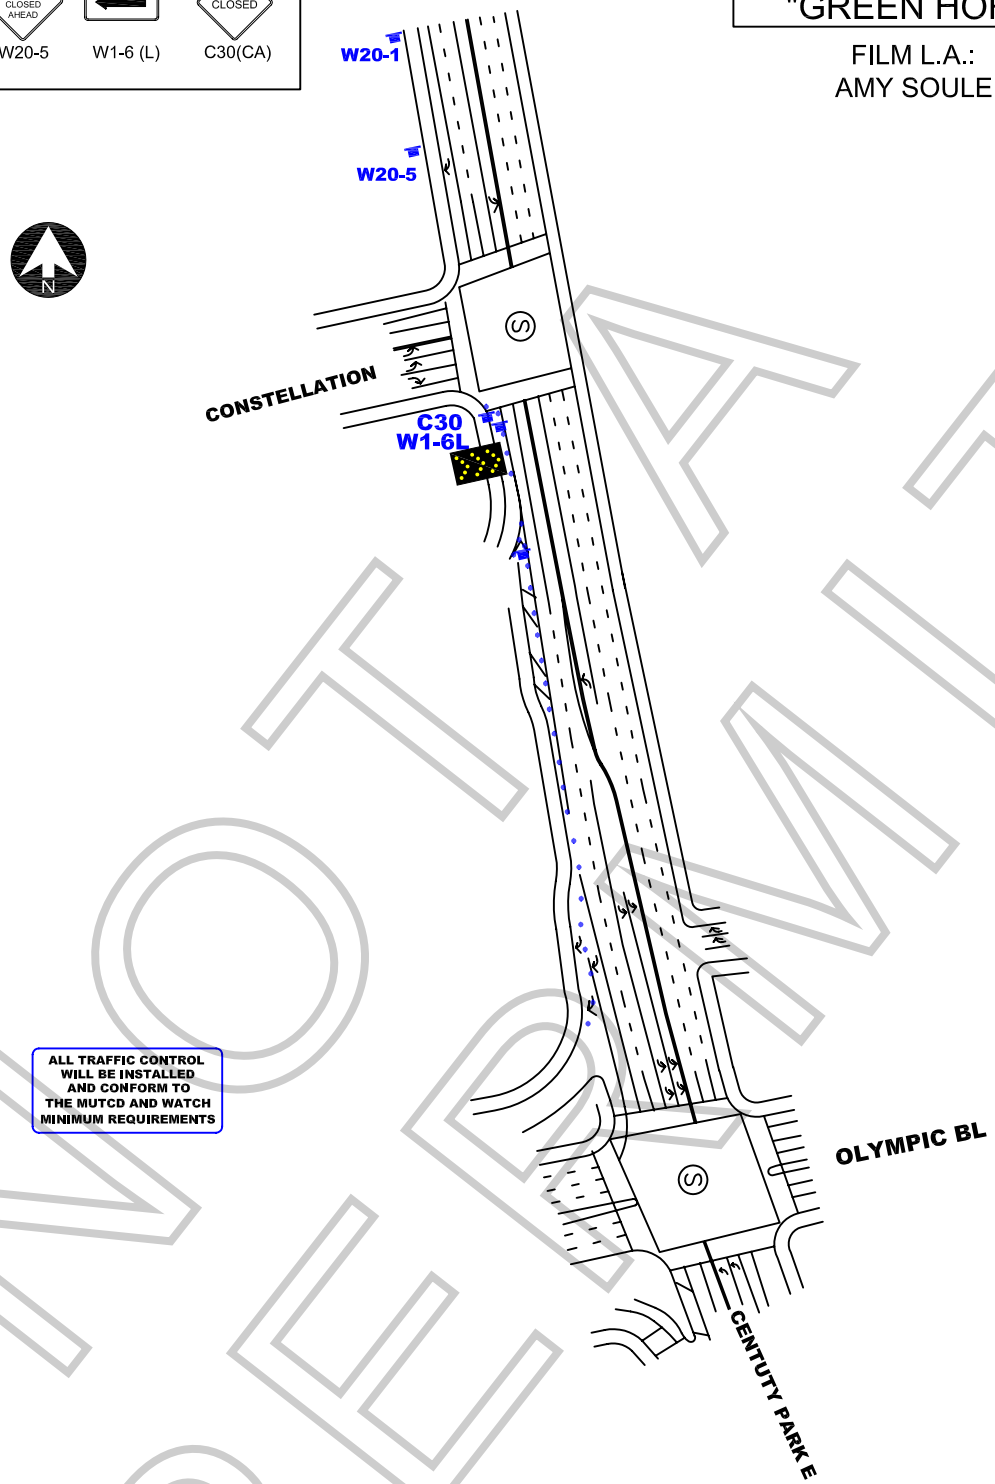

NOT A PERMIT

WORK ZONE TRAFFIC CONTROL PLAN GENERAL NOTES

1. DATE/TIME: 12-5,6,7-09 FROM 12-5 07:00 HOURS TO 12-7 19:00 HOURS.
2. ALL SIGNING, STRIPING, AND TRAFFIC CONTROL DEVICES SHALL CONFORM TO THE (CURRENT) STATE OF CALIFORNIA DEPARTMENT OF TRANSPORTATION (CALTRANS) STANDARD PLANS AND STANDARD SPECIFICATIONS, CALIFORNIA MUTCD, AND ANY ADDENDUMS THERETO, AND AS SHOWN ON THESE PLANS, SYMBOLS AND ABBREVIATIONS USED ARE SHOWN ON CALTRANS STANDARD PLANS A10A&B, A20A-D, AND A24A-E.
3. THERE WILL BE NO INTERFERENCE WITH TRAFFIC SIGNALS OR CROSSWALKS.
4. CONES WILL BE 28" MINIMUM HEIGHT AND HAVE REFLECTORIZED SLEEVES FOR NIGHT WORK.
5. POLICE WILL DIRECT TRAFFIC IF NECESSARY.

JCL BARRIDADE COMPANY.
2334 E. EIGHTH ST., CA 90021
Ph: (213) 622-9775
Fax: (213) 622-9790
CA Lic # 805357
TRAFFIC PLAN DRAWN BY:
EDY RAMIREZ

PROJECT LOCATION:

CENTURY PARK E.
OLYMPIC TO CONSTELLATION
CITY OF LOS ANGELES, CA

LOCATION CONTACT:

MIKE LOUIS
OFFICE# 310.244.3823
CELL# 818.521.9472

REV#	DATE	REVISION DESCRIPTION

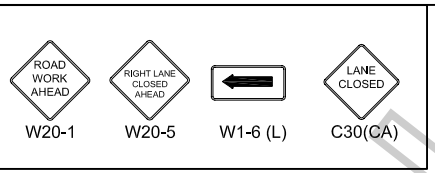

ALL TRAFFIC CONTROL WILL BE INSTALLED AND CONFORM TO THE MUTCD AND WATCH MINIMUM REQUIREMENTS

FILM L.A.:
AMY SOULE

COLUMBIA PICTURES
" GREEN HORNET"

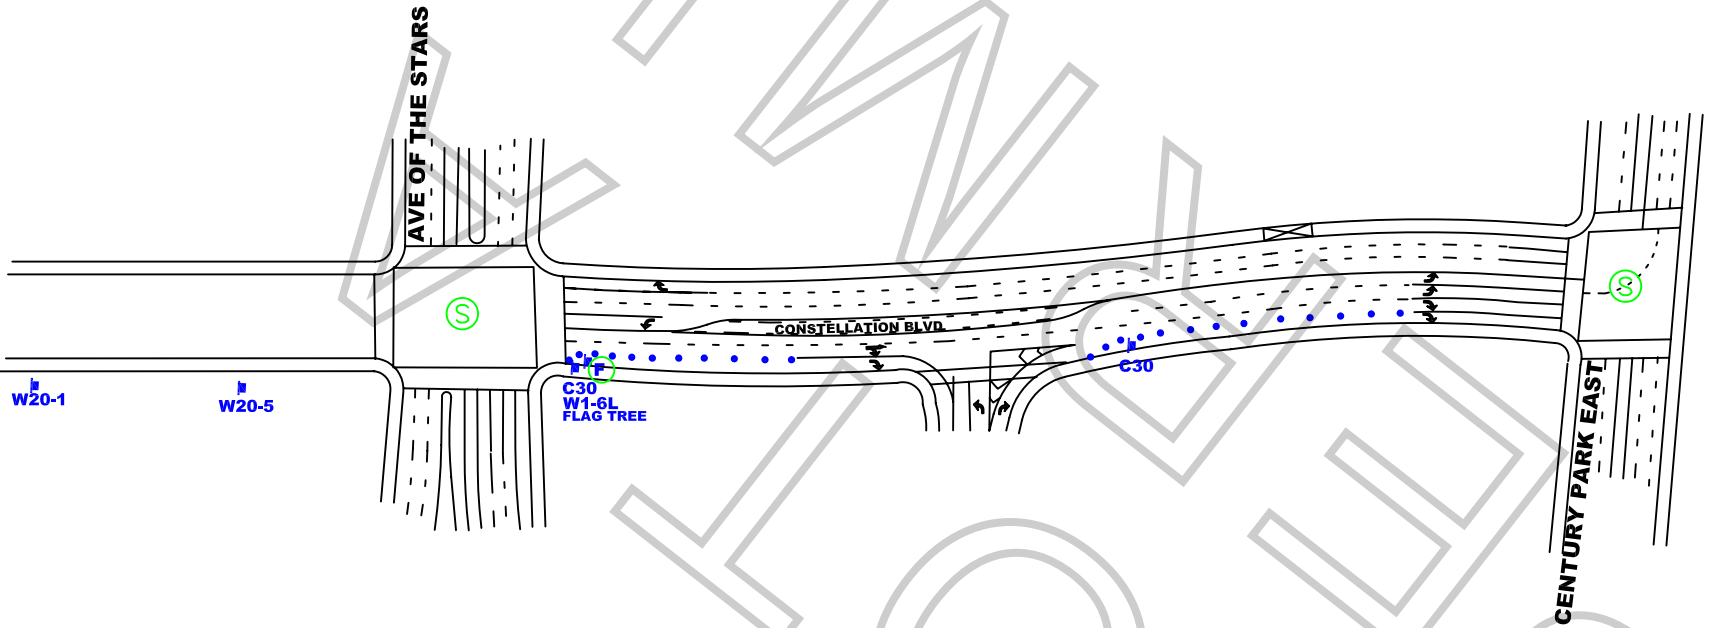

WORK ZONE TRAFFIC CONTROL PLAN GENERAL NOTES

1. DATE/TIME: 12-5,6,7-09 FROM 12-5 07:00 HOURS TO 12-7 19:00 HOURS.
2. ALL SIGNING, STRIPING, AND TRAFFIC CONTROL DEVICES SHALL CONFORM TO THE (CURRENT) STATE OF CALIFORNIA DEPARTMENT OF TRANSPORTATION (CALTRANS) STANDARD PLANS AND STANDARD SPECIFICATIONS, CALIFORNIA MUTCD, AND ANY ADDENDUMS THERETO, AND AS SHOWN ON THESE PLANS, SYMBOLS AND ABBREVIATIONS USED ARE SHOWN ON CALTRANS STANDARD PLANS A10A&B, A20A-D, AND A24A-E.
3. THERE WILL BE NO INTERFERENCE WITH TRAFFIC SIGNALS OR CROSSWALKS.
4. CONES WILL BE 28" MINIMUM HEIGHT AND HAVE REFLECTORIZED SLEEVES FOR NIGHT WORK.
5. POLICE WILL DIRECT TRAFFIC IF NECESSARY.

UCL BARRIDADE COMPANY.
2334 E. EIGHTH ST., CA 90021
Ph: (213) 622-9775 * Fax: (213) 622-9790
CA Lic # 805357
TRAFFIC PLAN DRAWN BY:
EDY RAMIREZ
Traffic control plan is drawn per MUTCD & 2006 Work Area Traffic Control Handbook

TRAFFIC CONTROL FOR:	PROJECT LOCATION:	LOCATION CONTACT:
COLUMBIA PICTURES " GREEN HORNET"	EAST BOUND CONSTELLATION CENTURY PARK E TO AVE OF THE STARS CITY OF LOS ANGELES, CA	MIKE LOUIS OFFICE# 310.244.3823 CELL# 818.521.9472

REV#	DATE	REVISION DESCRIPTION

Permit #E0021881-B

FILM ONLY

Permit #F00021881-B

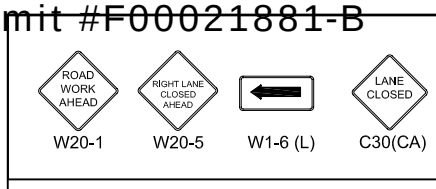

TRAFFIC CONTROL FOR:
COLUMBIA PICTURES
"GREEN HORNET"

FILM L.A.:
AMY SOULE

ALL TRAFFIC CONTROL WILL BE INSTALLED AND CONFORM TO THE MUTCD AND WATCH MINIMUM REQUIREMENTS

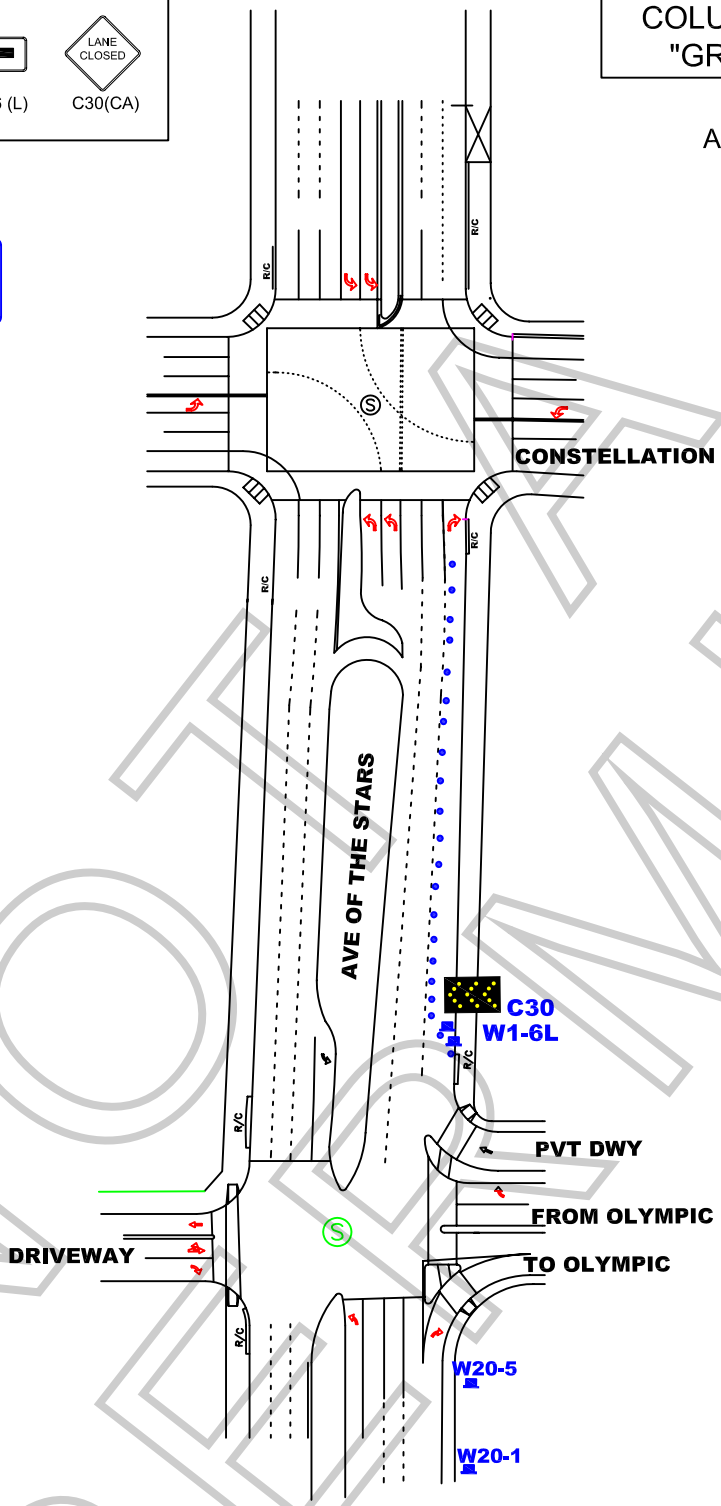

WORK ZONE TRAFFIC CONTROL PLAN GENERAL NOTES

1. DATE/TIME: 12-5,6,7-09 FROM 12-5 07:00 HOURS TO 12-7 19:00 HOURS.
2. ALL SIGNING, STRIPING, AND TRAFFIC CONTROL DEVICES SHALL CONFORM TO THE (CURRENT) STATE OF CALIFORNIA DEPARTMENT OF TRANSPORTATION (CALTRANS) STANDARD PLANS AND STANDARD SPECIFICATIONS, CALIFORNIA MUTCD, AND ANY ADDENDUMS THERETO, AND AS SHOWN ON THESE PLANS, SYMBOLS AND ABBREVIATIONS USED ARE SHOWN ON CALTRANS STANDARD PLANS A10A&B, A20A-D, AND A24A-E.
3. THERE WILL BE NO INTERFERENCE WITH TRAFFIC SIGNALS OR CROSSWALKS.
4. CONES WILL BE 28" MINIMUM HEIGHT AND HAVE REFLECTORIZED SLEEVES FOR NIGHT WORK.
5. POLICE WILL DIRECT TRAFFIC IF NECESSARY.

JCL BARRIDADE COMPANY.
2334 E. EIGHTH ST., CA 90021
Ph: (213) 622-9775
Fax: (213) 622-9790
CA Lic # 805357
TRAFFIC PLAN DRAWN BY:
EDY RAMIREZ

PROJECT LOCATION:
EAST SIDE CURB
AVE OF THE STARS
OLYMPIC BLVD TO CONSTELLATION
CITY OF LOS ANGELES, CA

LOCATION CONTACT:
MIKE LOUIS
OFFICE# 310.244.3823
CELL# 818.521.9472

REV#	DATE	REVISION DESCRIPTION

NO PERMIT

Permit #F00021881-B

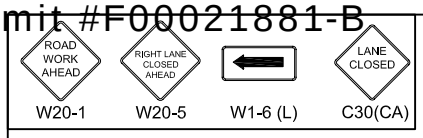

TRAFFIC CONTROL FOR:
COLUMBIA PICTURES
"GREEN HORNET"

FILM L.A.:
AMY SOULE

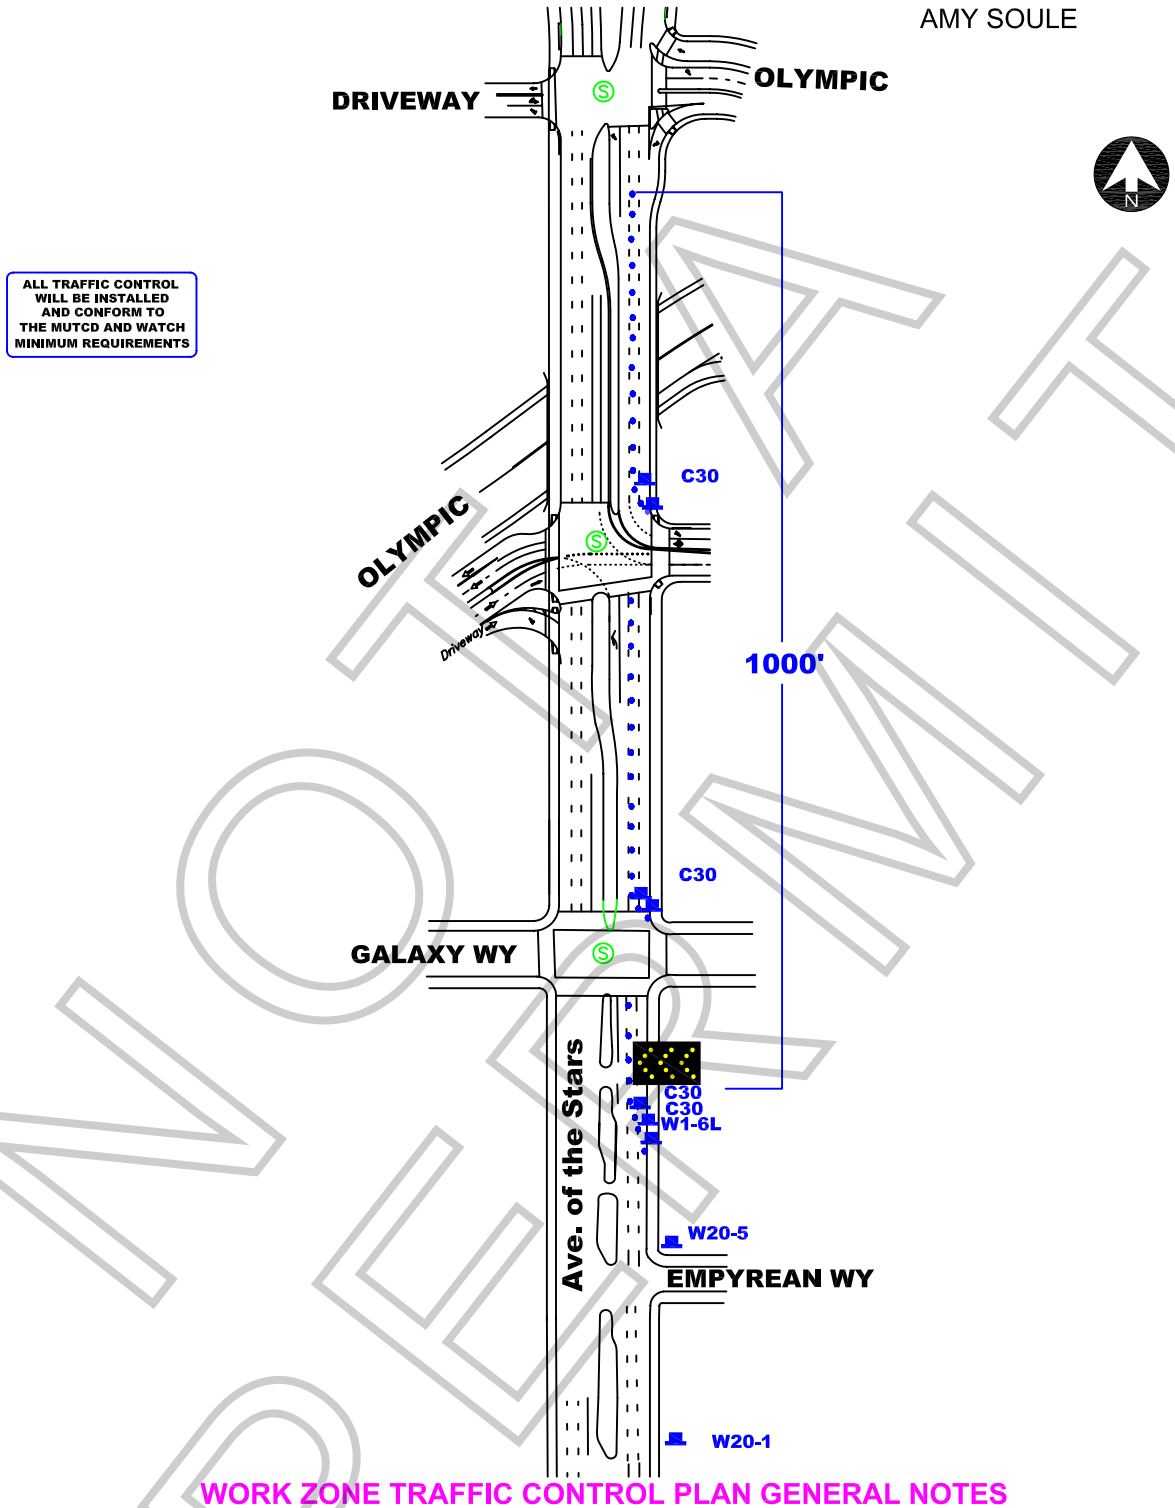

NOT A PERMIT

WORK ZONE TRAFFIC CONTROL PLAN GENERAL NOTES

1. DATE/TIME: 12-6,7-09 FROM 12-6 16:00 HOURS TO 12-7 06:00 HOURS.
2. ALL SIGNING, STRIPING, AND TRAFFIC CONTROL DEVICES SHALL CONFORM TO THE (CURRENT) STATE OF CALIFORNIA DEPARTMENT OF TRANSPORTATION (CALTRANS) STANDARD PLANS AND STANDARD SPECIFICATIONS, CALIFORNIA MUTCD, AND ANY ADDENDUMS THERETO, AND AS SHOWN ON THESE PLANS, SYMBOLS AND ABBREVIATIONS USED ARE SHOWN ON CALTRANS STANDARD PLANS A10A&B, A20A-D, AND A24A-E.
3. THERE WILL BE NO INTERFERENCE WITH TRAFFIC SIGNALS OR CROSSWALKS.
4. CONES WILL BE 28" MINIMUM HEIGHT AND HAVE REFLECTORIZED SLEEVES FOR NIGHT WORK.
5. POLICE WILL DIRECT TRAFFIC IF NECESSARY.

JCL BARRIDADE COMPANY.
2334 E. EIGHTH ST., CA 90021
Ph: (213) 622-9775
Fax: (213) 622-9790
CA Lic # 805357
TRAFFIC PLAN DRAWN BY:
EDY RAMIREZ

PROJECT LOCATION:
EAST SIDE AVE OF STARS.
CURB AND ADJACENT
OLYMPIC TO SOUTH 1000'
CITY OF LOS ANGELES, CA

LOCATION CONTACT:
MIKE LOUIS
OFFICE# 310.244.3823
CELL# 818.521.9472

REV#	DATE	REVISION DESCRIPTION

Permit #F00021881-B

R3-1 | R3-2 | R11-4 | R11-2 | SC3 | M4-10(L) | M4-10(R) | W20-2 | W20-3

TRAFFIC CONTROL FOR:

"GREEN HORNET"

FILM LA:
AMY SOULE

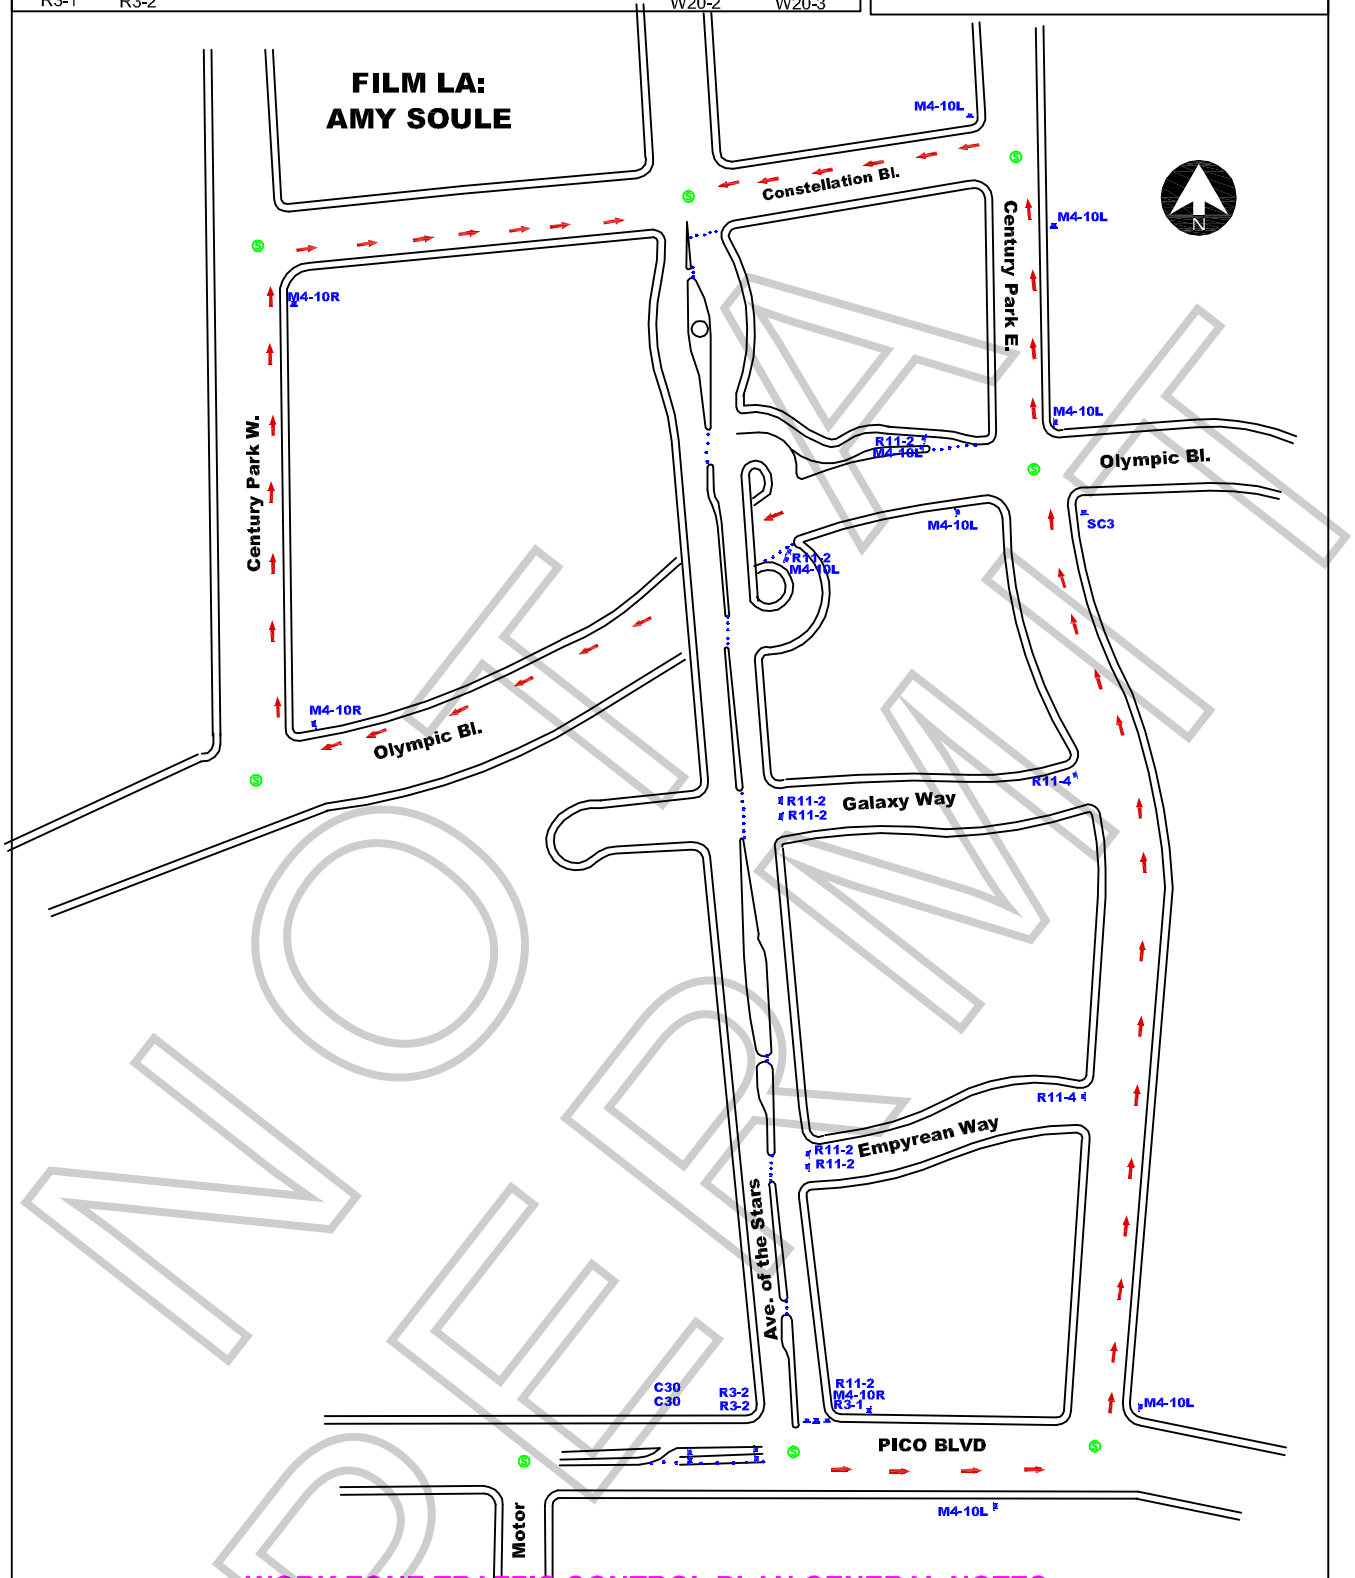

NOT A PERMIT

WORK ZONE TRAFFIC CONTROL PLAN GENERAL NOTES

1. **DATE/TIME: 12-7-09 FROM 00:00 HOURS TO 06:00 HOURS.**
2. ALL SIGNING, STRIPING, AND TRAFFIC CONTROL DEVICES SHALL CONFORM TO THE (CURRENT) STATE OF CALIFORNIA DEPARTMENT OF TRANSPORTATION (CALTRANS) STANDARD PLANS AND STANDARD SPECIFICATIONS, CALIFORNIA MUTCD, AND ANY ADDENDUMS THERETO, AND AS SHOWN ON THESE PLANS, SYMBOLS AND ABBREVIATIONS USED ARE SHOWN ON CALTRANS STANDARD PLANS A10A&B, A20A-D, AND A24A-E.
3. THERE WILL BE NO INTERFERENCE WITH TRAFFIC SIGNALS OR CROSSWALKS.
4. CONES WILL BE 28" MINIMUM HEIGHT AND HAVE REFLECTORIZED SLEEVES FOR NIGHT WORK.
5. POLICE WILL DIRECT TRAFFIC IF NECESSARY.

JCL BARRIDADE COMPANY.
2334 E. EIGHTH ST., CA 90021
Ph: (213) 622-9775
Fax: (213) 622-9790
CA Lic # 805357
TRAFFIC PLAN DRAWN BY:
EDY RAMIREZ

PROJECT LOCATION:
AVENUE OF THE STARS
OLYMPIC TO SANTA MONICA
CITY OF LOS ANGELES, CA

LOCATION CONTACT:
MIKE LOUIS
MOBILE # 818.521.9472

Project	Sheet
Date 02-12-09	1 OF 1
Scale: N.T.S.	

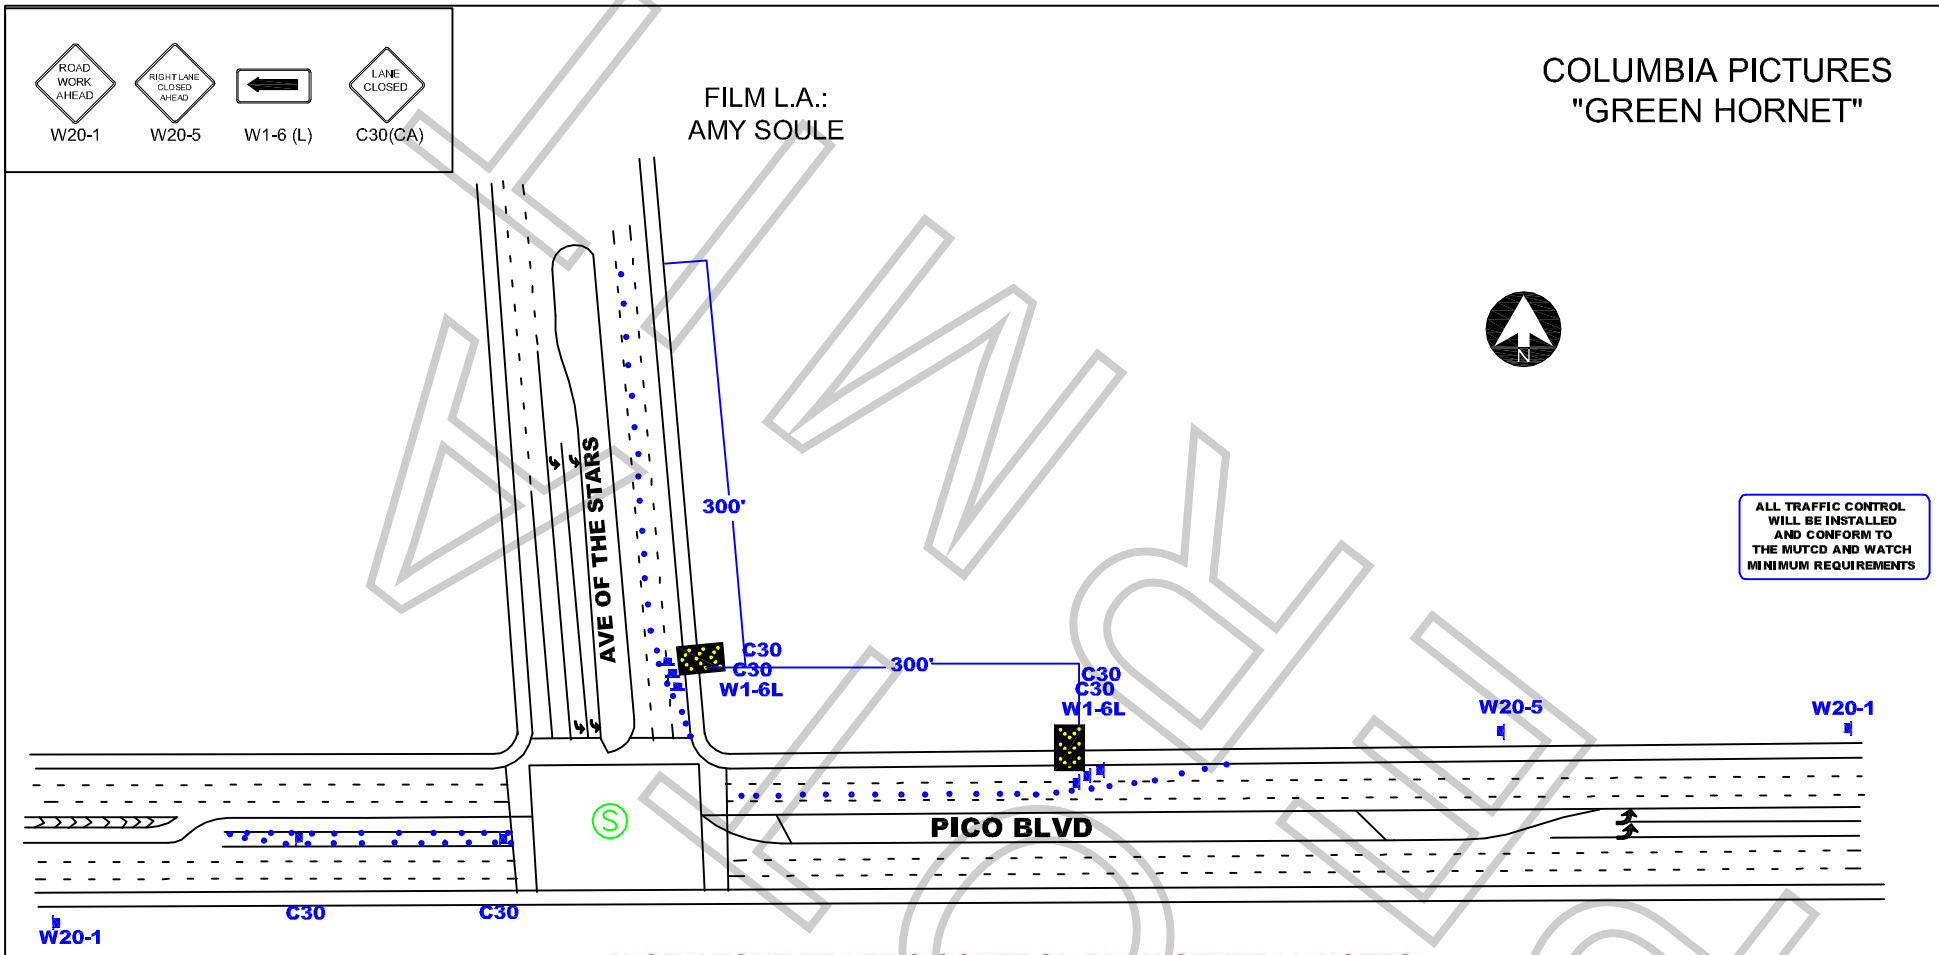

WORK ZONE TRAFFIC CONTROL PLAN GENERAL NOTES

1. DATE/TIME: 12-6-09 FROM 22:00 HOURS TO 06:00 HOURS.
2. ALL SIGNING, STRIPING, AND TRAFFIC CONTROL DEVICES SHALL CONFORM TO THE (CURRENT) STATE OF CALIFORNIA DEPARTMENT OF TRANSPORTATION (CALTRANS) STANDARD PLANS AND STANDARD SPECIFICATIONS, CALIFORNIA MUTCD, AND ANY ADDENDUMS THERETO, AND AS SHOWN ON THESE PLANS, SYMBOLS AND ABBREVIATIONS USED ARE SHOWN ON CALTRANS STANDARD PLANS A10A&B, A20A-D, AND A24A-E.
3. THERE WILL BE NO INTERFERENCE WITH TRAFFIC SIGNALS OR CROSSWALKS.
4. CONES WILL BE 28" MINIMUM HEIGHT AND HAVE REFLECTORIZED SLEEVES FOR NIGHT WORK.
5. POLICE WILL DIRECT TRAFFIC IF NECESSARY.

JCL BARRICADE COMPANY,
2334 E. EIGHTH ST., CA 90021
Ph: (213) 622-9775 * Fax: (213) 622-9790
CA Lic # 805357
TRAFFIC PLAN DRAWN BY:
ISMAEL RODRIGUEZ
Traffic control plan is drawn per MUTCD & 2006 Work Area Traffic Control Handbook

TRAFFIC CONTROL FOR:	PROJECT LOCATION:	LOCATION CONTACT:
COLUMBIA PICTURES "GREEN HORNET"	PICO BLVD & AVE OF THE STARS 300' EAST & 300' NORTH CITY OF LOS ANGELES, CA	MIKE B. LOUIS MOBILE # 818.521.9472

REV#	DATE	REVISION DESCRIPTION

Permit #E0021881-B

Permit #F00021881-B

R3-1 R3-2 R11-4 R11-2 SC3 M4-10(L) M4-10(R) W20-2 W20-3

TRAFFIC CONTROL FOR:

"GREEN HORNET"

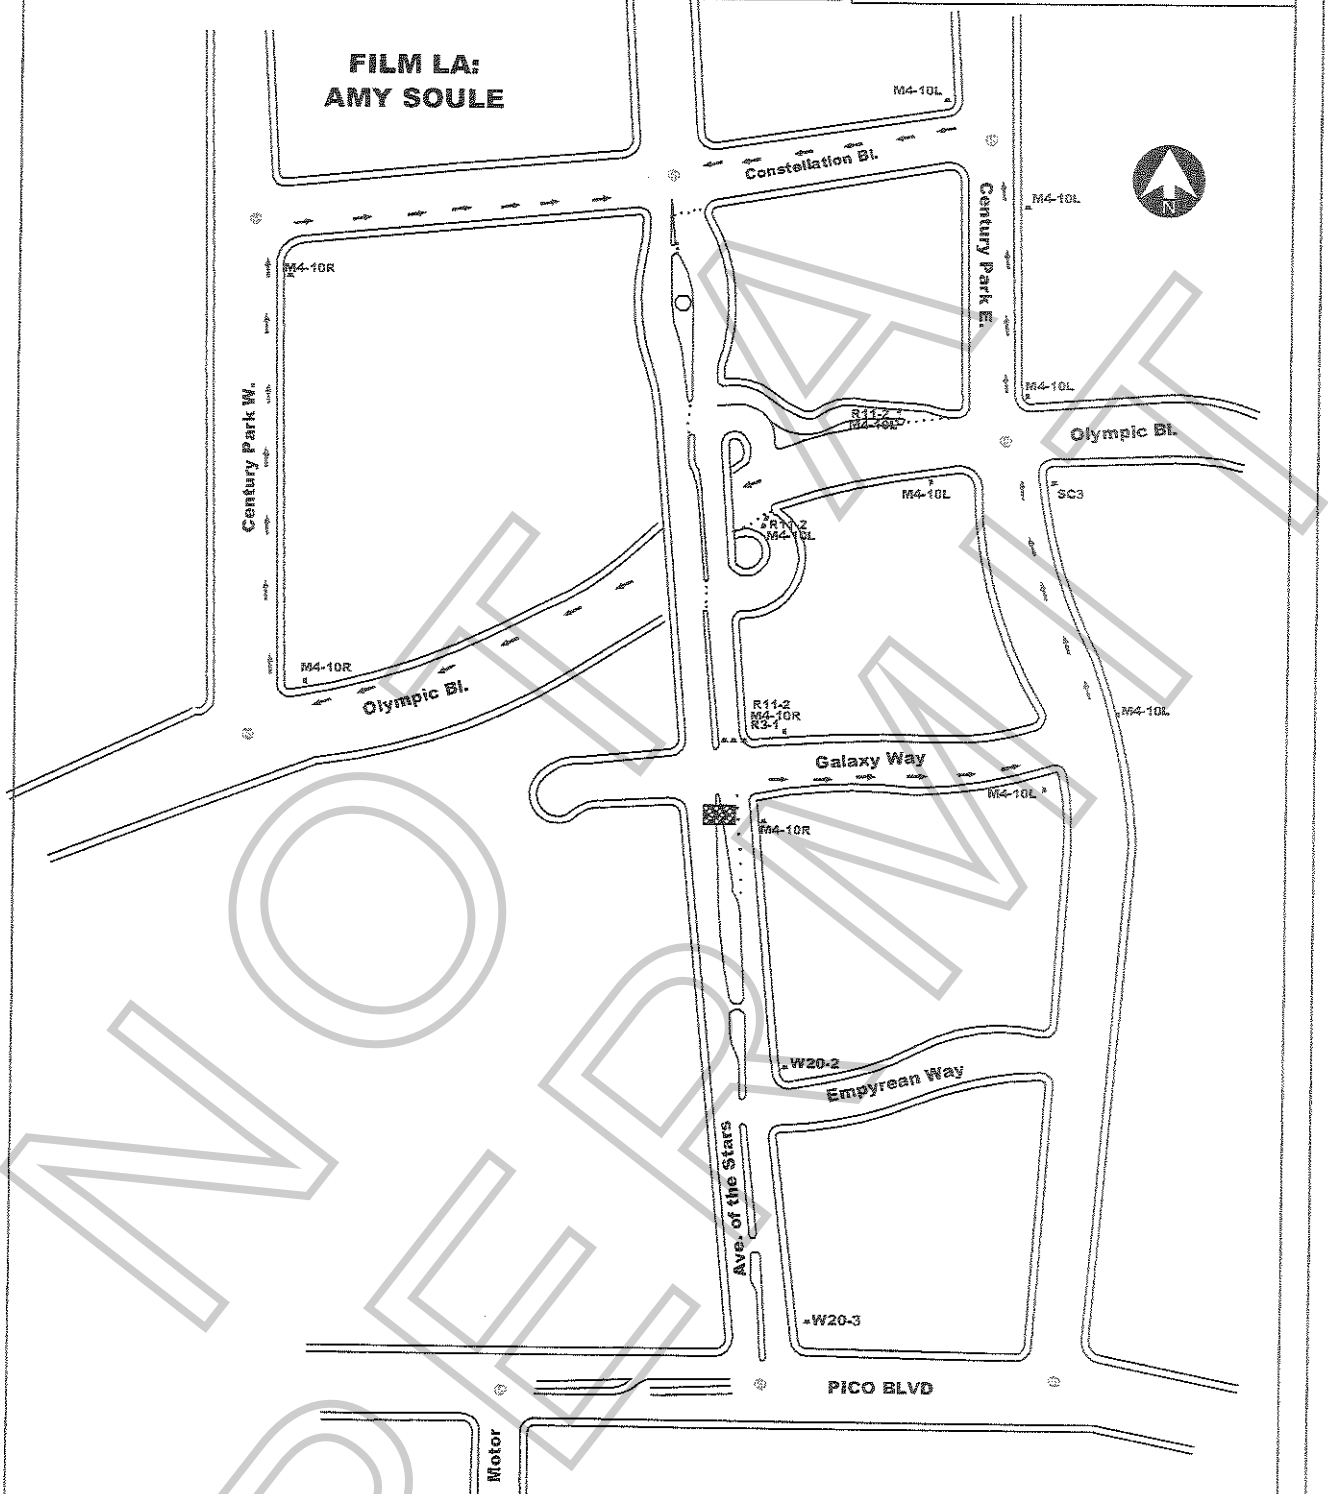

NOT A PERMIT

WORK ZONE TRAFFIC CONTROL PLAN GENERAL NOTES

1. DATE/TIME: 12-6-09 FROM 18:30 HOURS TO 06:00 HOURS.
2. ALL SIGNING, STRIPING, AND TRAFFIC CONTROL DEVICES SHALL CONFORM TO THE (CURRENT) STATE OF CALIFORNIA DEPARTMENT OF TRANSPORTATION (CALTRANS) STANDARD PLANS AND STANDARD SPECIFICATIONS, CALIFORNIA MUTCD, AND ANY ADDENDUMS THERETO, AND AS SHOWN ON THESE PLANS, SYMBOLS AND ABBREVIATIONS USED ARE SHOWN ON CALTRANS STANDARD PLANS A10A&B, A20A-D, AND A24A-E.
3. THERE WILL BE NO INTERFERENCE WITH TRAFFIC SIGNALS OR CROSSWALKS.
4. CONES WILL BE 28" MINIMUM HEIGHT AND HAVE REFLECTORIZED SLEEVES FOR NIGHT WORK.
5. POLICE WILL DIRECT TRAFFIC IF NECESSARY.

JCL BARRIDADE COMPANY
2334 E. EIGHTH ST., CA 90021
Ph: (213) 622-9775
Fax: (213) 622-9790
CA Lic # 805357
TRAFFIC PLAN DRAWN BY:
EDY RAMIREZ

PROJECT LOCATION:
AVENUE OF THE STARS
OLYMPIC TO SANTA MONICA
CITY OF LOS ANGELES, CA

LOCATION CONTACT:
MIKE LOUIS
MOBILE # 818.521.9472

Project	Sheet
Date 02-12-09	1 OF 1
Scale: N.T.S.	

Permit #F00021881-B

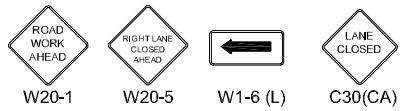

W20-1 W20-5 W1-6 (L) C30(CA)

TRAFFIC CONTROL FOR:
COLUMBIA PICTURES
"GREEN HORNET"

FILM L.A.:
AMY SOULE

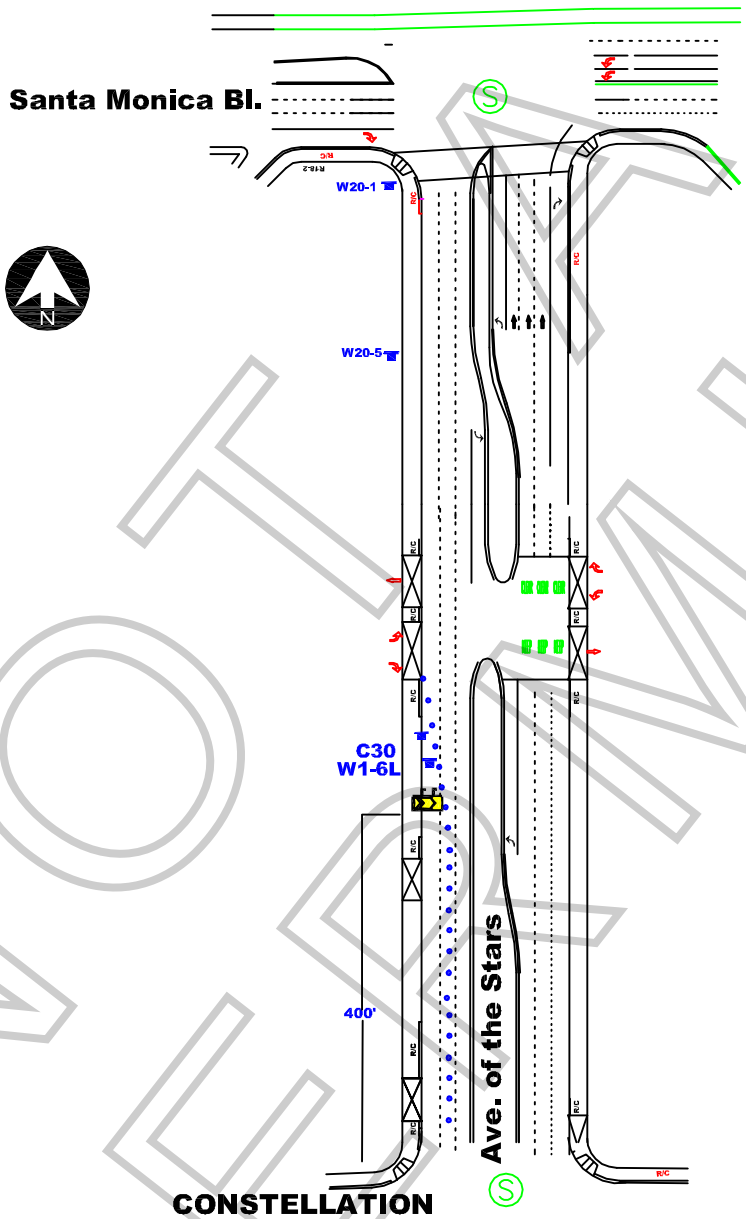

ALL TRAFFIC CONTROL WILL BE INSTALLED AND CONFORM TO THE MUTCD AND WATCH MINIMUM REQUIREMENTS

WORK ZONE TRAFFIC CONTROL PLAN GENERAL NOTES

1. DATE/TIME: 12-6-09 FROM 18:30 HOURS TO 12-7-09 06:00 HOURS.
2. ALL SIGNING, STRIPING, AND TRAFFIC CONTROL DEVICES SHALL CONFORM TO THE (CURRENT) STATE OF CALIFORNIA DEPARTMENT OF TRANSPORTATION (CALTRANS) STANDARD PLANS AND STANDARD SPECIFICATIONS, CALIFORNIA MUTCD, AND ANY ADDENDUMS THERETO, AND AS SHOWN ON THESE PLANS, SYMBOLS AND ABBREVIATIONS USED ARE SHOWN ON CALTRANS STANDARD PLANS A10A&B, A20A-D, AND A24A-E.
3. THERE WILL BE NO INTERFERENCE WITH TRAFFIC SIGNALS OR CROSSWALKS.
4. CONES WILL BE 28" MINIMUM HEIGHT AND HAVE REFLECTORIZED SLEEVES FOR NIGHT WORK.
5. POLICE WILL DIRECT TRAFFIC IF NECESSARY.

JCL BARRIDADE COMPANY.
2334 E. EIGHTH ST., CA 90021
Ph: (213) 622-9775
Fax: (213) 622-9790
CA Lic # 805357
TRAFFIC PLAN DRAWN BY:
ISMAEL RODRIGUEZ

PROJECT LOCATION:
AVE OF THE STARS
FROM CONSTELATION NORTH 400'
CITY OF LOS ANGELES, CA

LOCATION CONTACT:
MIKE FANTASIA
Ph: 310.244.2214

REV#	DATE	REVISION DESCRIPTION

NOT A PERMIT